ERINA 1935
THE SAWMILL

BUILDING 3 FLOORPLAN

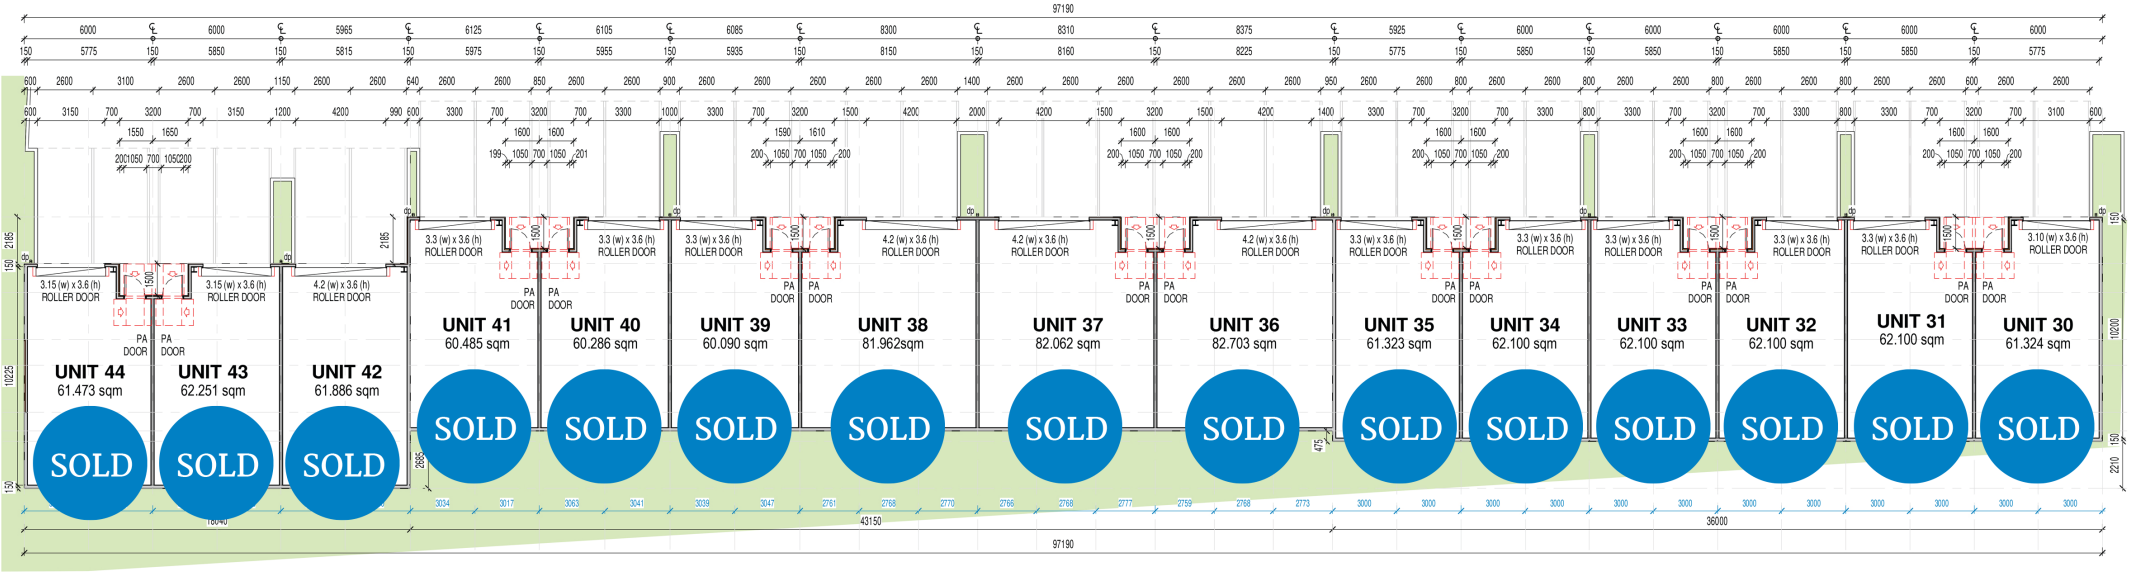

BUILDING 3 Floor Plan
1 : 125

* ALL PA DOORS TO BE 920mm DOORS

ERINA 1935
THE SAWMILL

BUILDING 3 ELEVATION

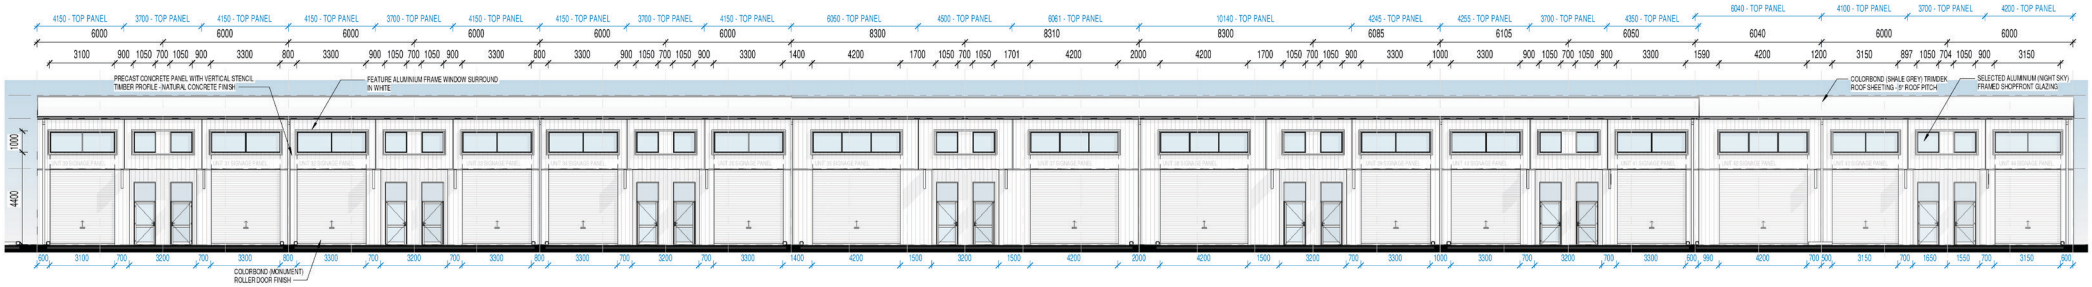

West Elevation
1 : 125

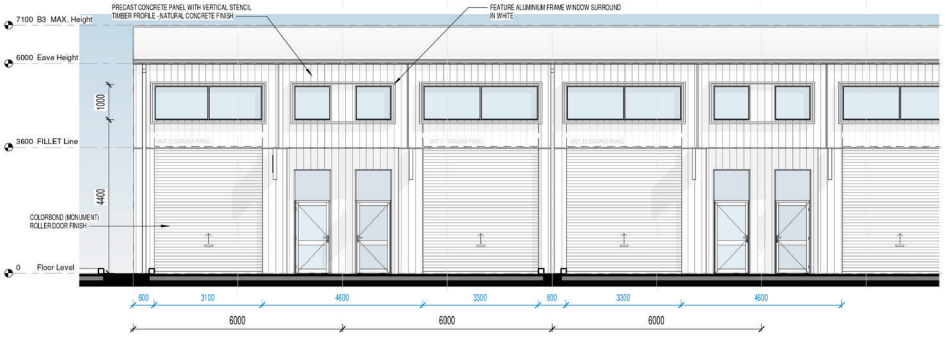

West Elevation
1 : 75

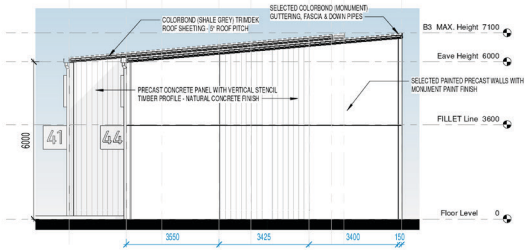

South Elevation
1 : 100

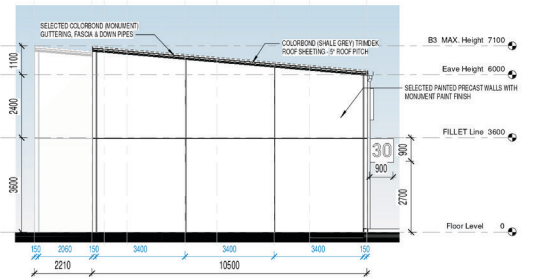

North Elevation
1 : 100

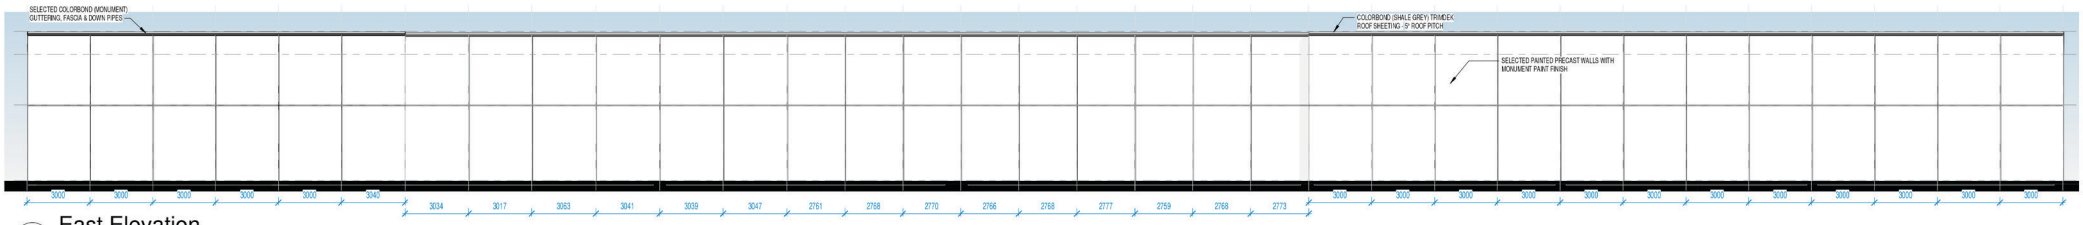

East Elevation
1 : 125

NOTE:
FINISHED GROUND & FLOOR LEVELS AND RETAINING WALLS ARE TO BE READ IN CONJUNCTION WITH CIVIL ENGINEERING DRAWINGS.

6 METRE HIGH PITCHING POINT